Land Title Act 1994 ; Land Act 1994
Form 21 Version 2

SURVEY PLAN

Sheet 1 of 1

REFERENCE MARKS

STN	TO	ORIGIN	BEARING	DIST
2a	Screw in M/H		221°33′	1·095
126a	Screw in Kb		48°26′	4·36
127	OScrew in Kb	127/SP206737	49°39′35″	4·3
127a	Screw in Kb		89°26′	5·265
135	OScrew in Kb	135/SP206737	82°22′05″	7·625
136	Screw in Kb		169°06′	9·885
137	OScrew in Kb	137/SP206737	236°05′20″	3·455
138	OScrew in Kb gone	138/SP206737	225°26′10″	4·515
138a	Screw in Kb		296°40′	9·645

TRAVERSES ETC

LINE	BEARING	DISTANCE
116a–126b	144°38′05″	100·365
126a–126b	120°21′25″	10·451

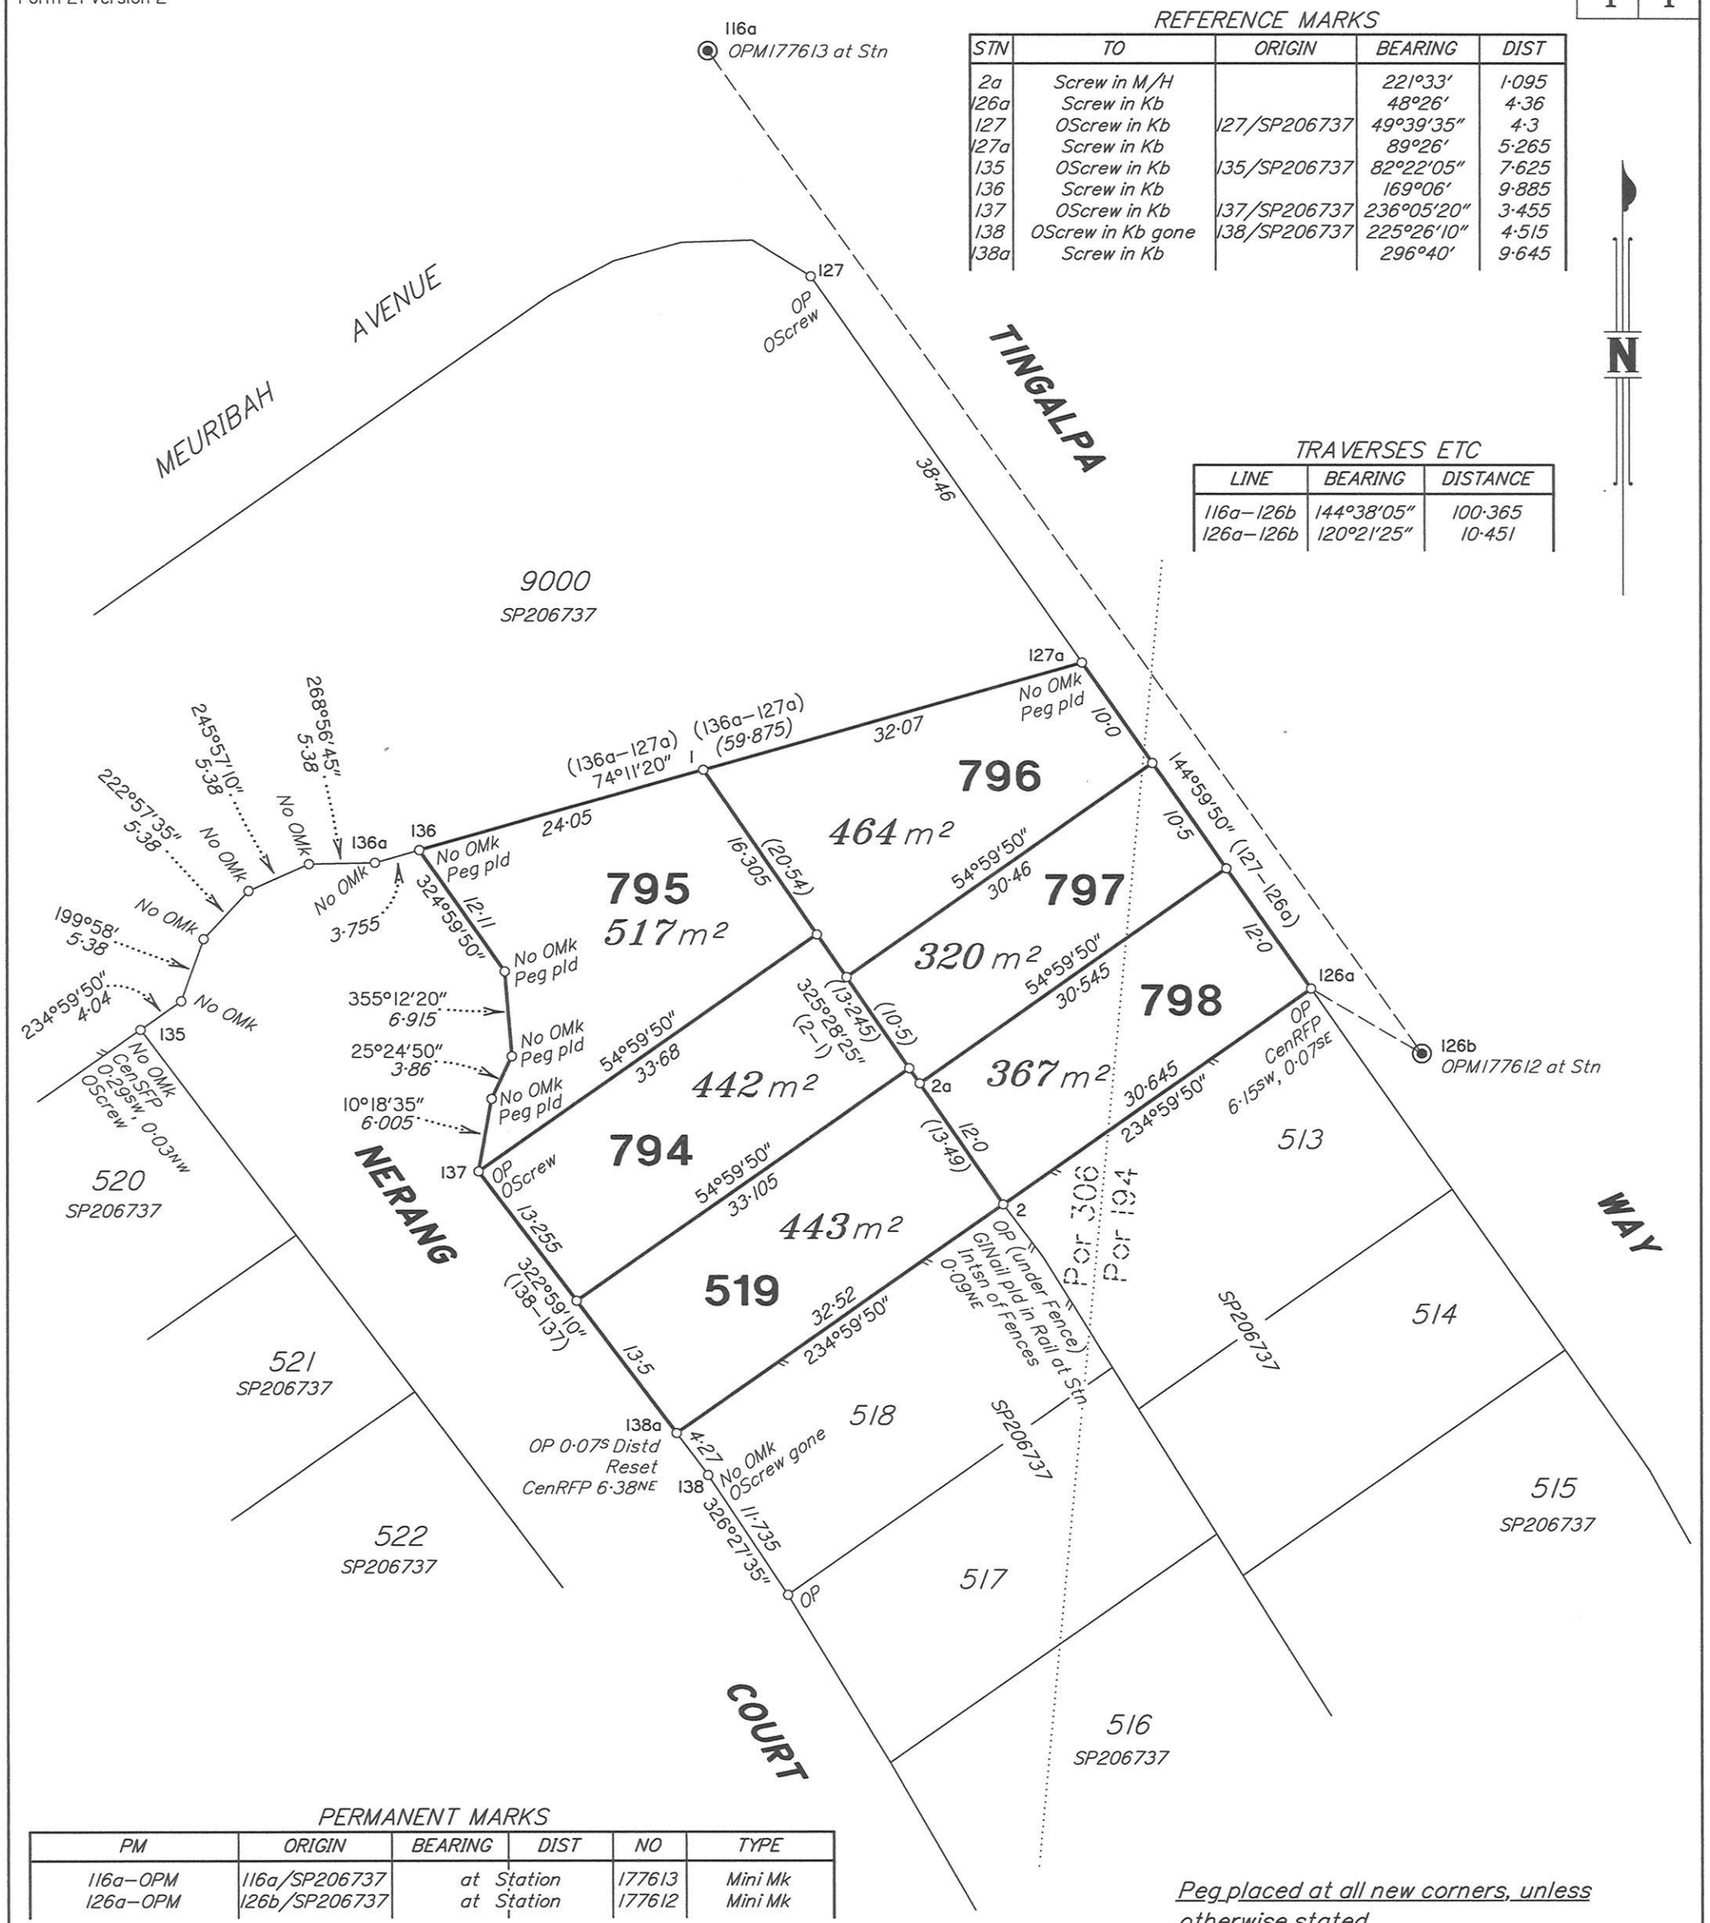

PERMANENT MARKS

PM	ORIGIN	BEARING	DIST	NO	TYPE
116a–OPM	116a/SP206737	at	Station	177613	Mini Mk
126a–OPM	126b/SP206737	at	Station	177612	Mini Mk

Peg placed at all new corners, unless otherwise stated.

BRAZIER MOTTI PTY LTD (ACN 066 411 041) hereby certify that the land comprised in this plan was surveyed by the corporation, by Stephen JESS, Surveying Graduate, for whose work the corporation accepts responsibility, under the supervision of Graham Peter WARD, Cadastral Surveyor, and that the plan is accurate, that the said survey was performed in accordance with the Survey and Mapping Infrastructure Act 2003 and Surveyors Act 2003 and associated Regulations and Standards and that the said survey was completed on 27th October, 2009.

BRAZIER MOTTI PTY LTD ACN 066 411 041 SEAL OF THE COMMON

Director

Director

Date 30/10/09

0m 25m 50m 75m
0 50mm 100mm 150mm

State copyright reserved.

Scale: 1:500

Format: STANDARD

Plan of Lots 519 and 794–798

Cancelling Lot 519 on SP206737

PARISH: BOHLE COUNTY: Elphinstone

Meridian: MGA Zone 55 vide SP206737 F/N's: No

SP229796

Plan Status:

28790/001 STJ